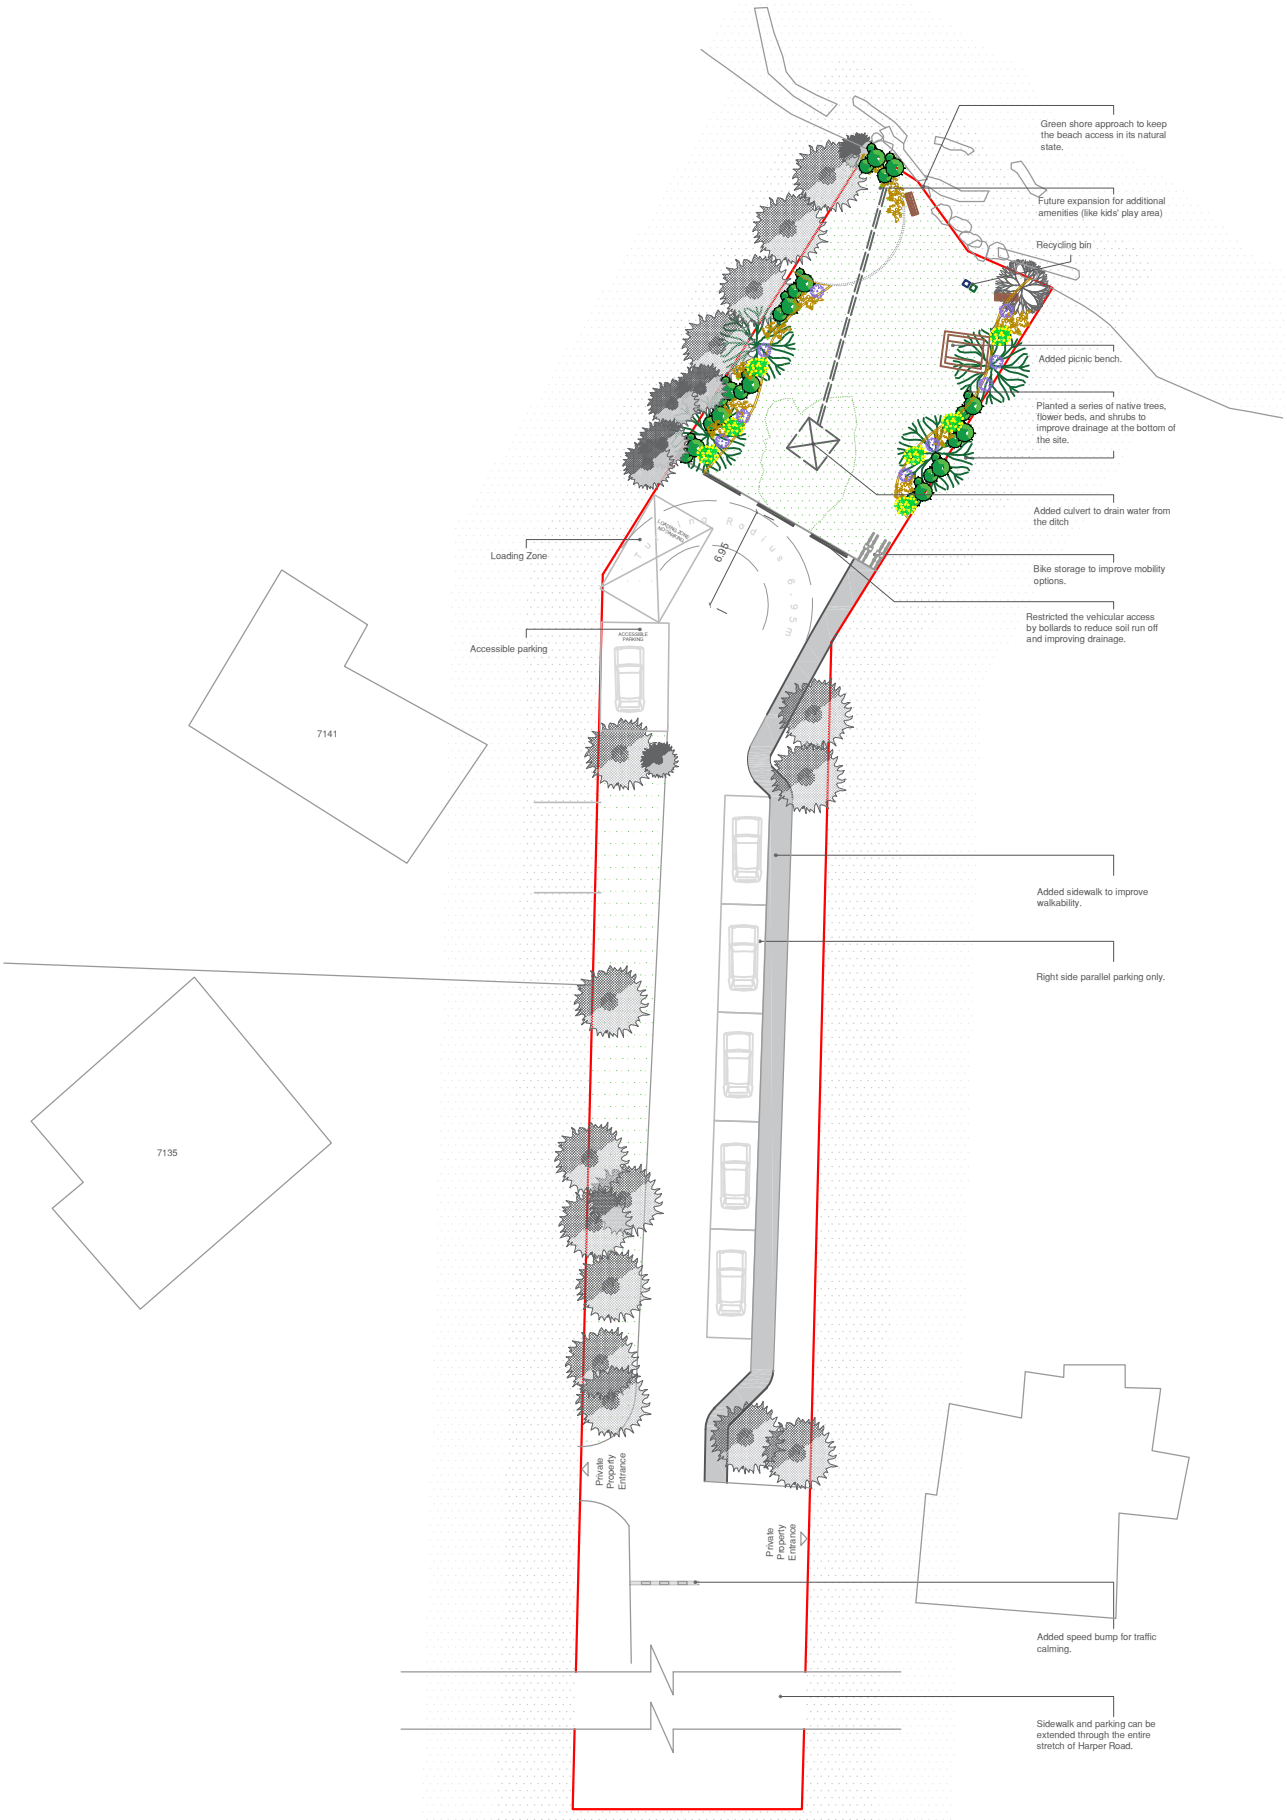

HARPER ROAD SITE PLAN

MOUNT ARROWSMITH BIOSPHERE REGION RESEARCH INSTITUTE (MABRRI)

900 FIFTH ST,
NANAIMO, BC V9R 5S5

DWG NAME: HARPER RD PLAN

Date: May 17th 2021

N

Graphical Scale

0 1 2 3 4 5 10 m

Notes: